WARRENTON ATHLETIC COMPLEX

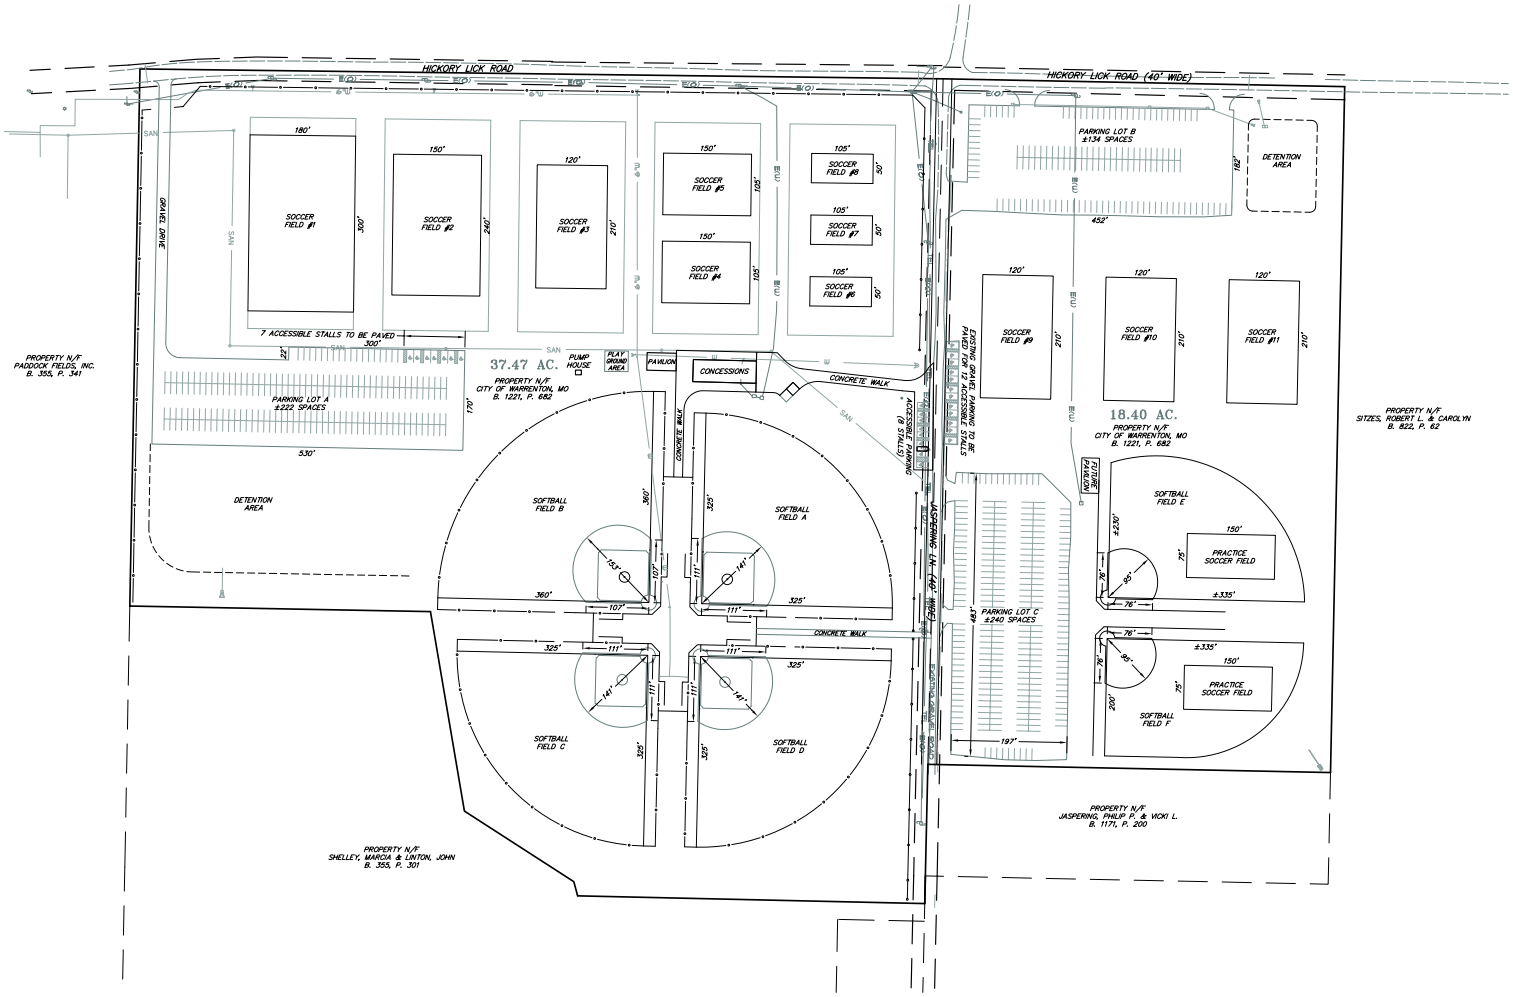

THIS IS NOT A BOUNDARY SURVEY. NO TITLE COMMITMENT WAS PROVIDED. DIMENSIONS ARE APPROXIMATE AND BASED ON DESIGN DIMENSIONS, MEASUREMENTS PROVIDED BY THE CITY, AND/OR AERIAL PHOTOGRAPHY.

GRAPHIC SCALE

100 0 50 100 200 400

(IN FEET)
1 inch = 100 ft.

ISSUE	DATE	REMARKS
1		OVERALL PARK PLAN 2-21-13

PREPARED FOR:

City of Warrenton
c/o Brad Busekrus
107 South West Street
Warrenton, MO 63383
(636) 634-6748

PREPARED BY:

Lewis - Bade, Inc.
101 E. Walton St.
Warrenton, Missouri 63383
(636) 456-2615 (FAX) 456-7252
Professional Land Surveyors and Professional Engineers

WARRENTON ATHLETIC COMPLEX

OVERALL PARK PLAN

PROJECT NO: 07183
DESIGNED BY: Matt
DRAWN BY: Matt
CHECKED BY: Brandon
SHEET NO: 1 OF 1

F:\2007\07183 - WAC SOUTHEAST PARKING\OVERALL PARK PLAN WITH FIELD DIMENSIONS 2-11-13.DWG 2/20/2013 10:20:50 AM